


調査位置図

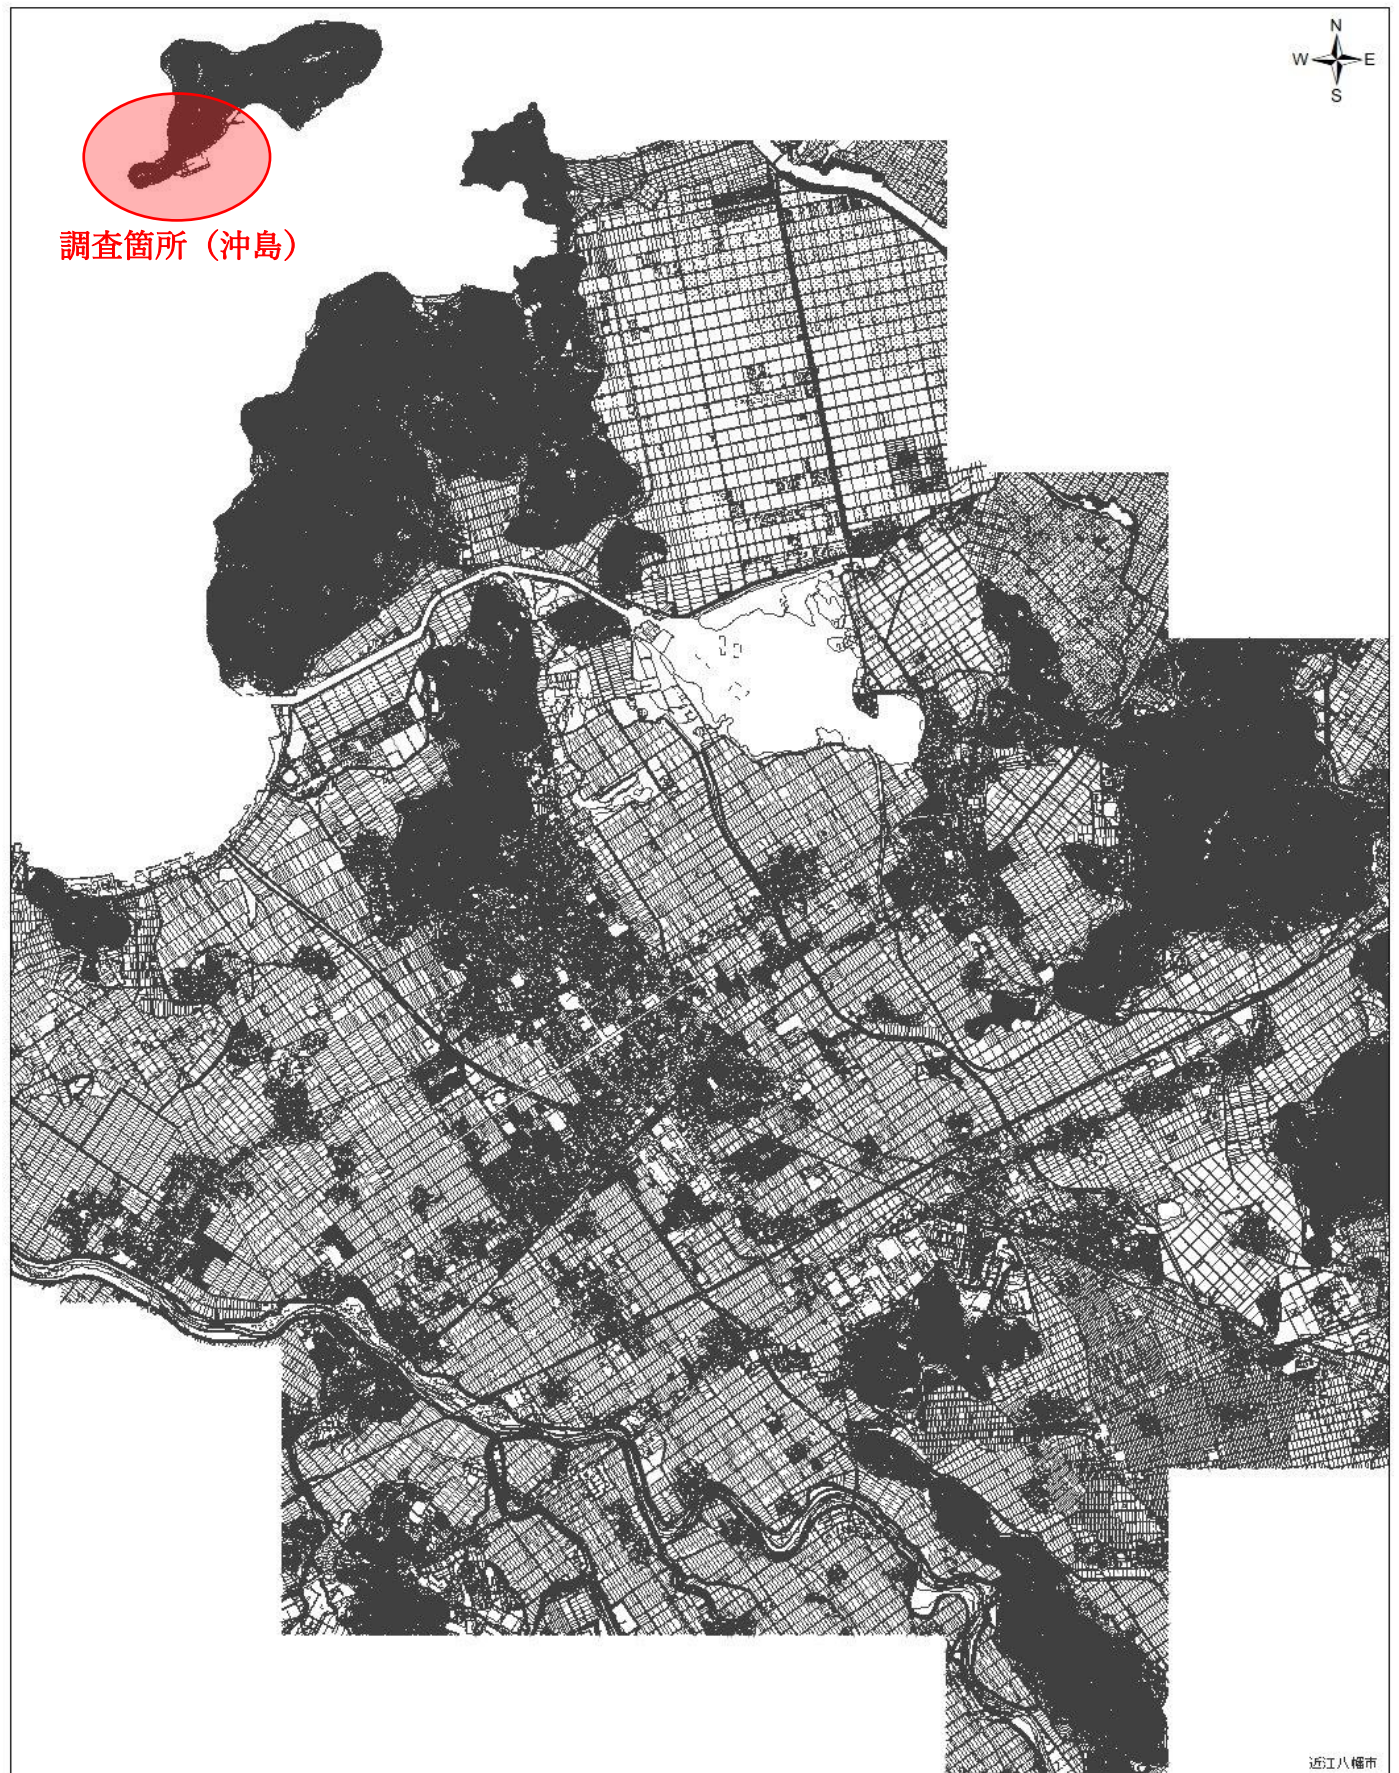


2026年9月2日

1:45,000
0 0.75 1.5 3 km


調査対象範囲図(黄色太線部)

幹線管渠:520. 2m


管種:VUφ200

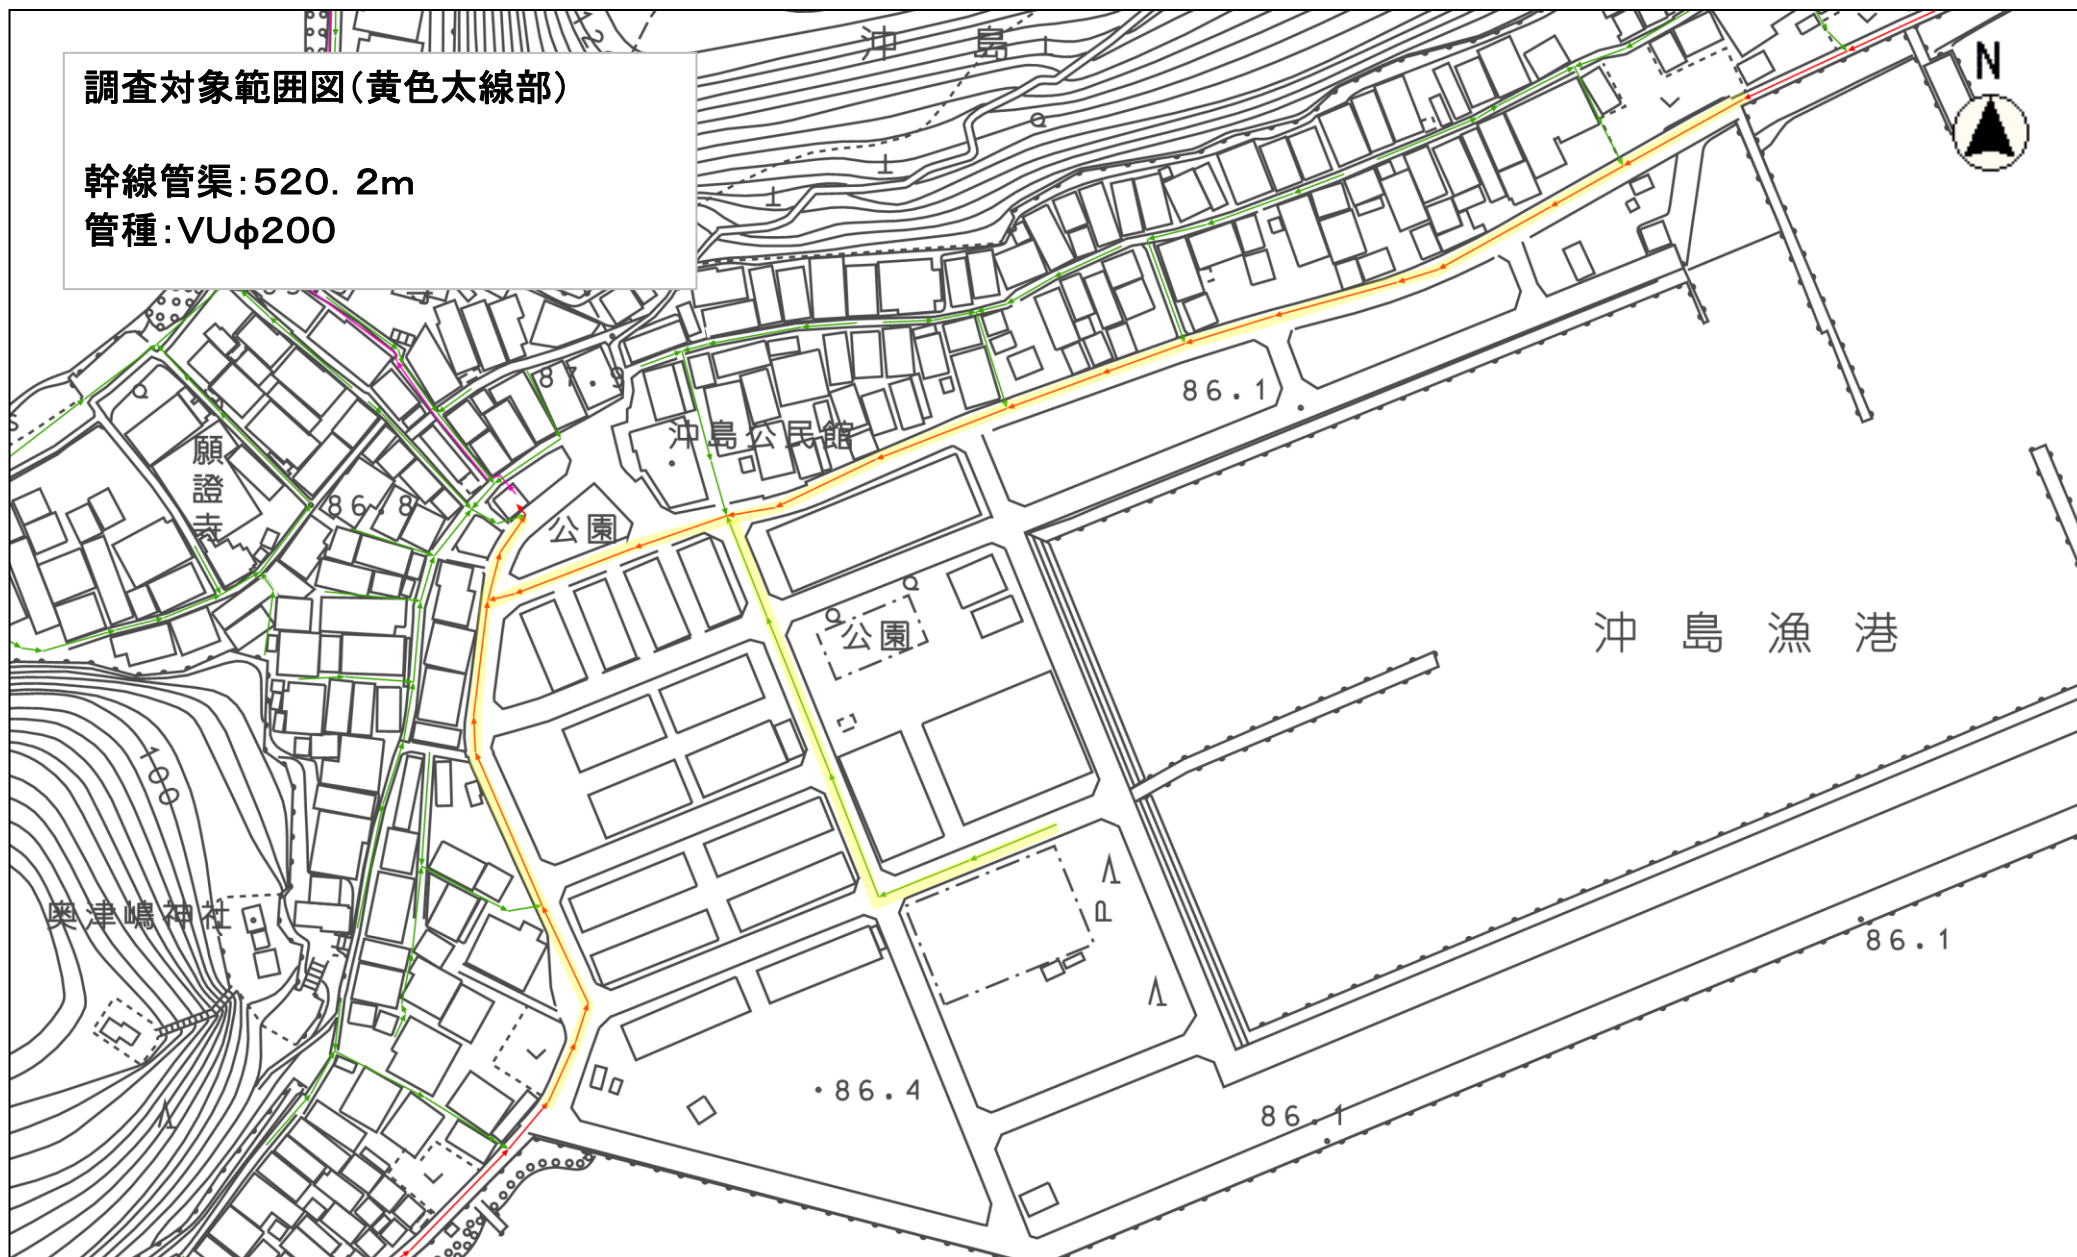


縮尺 1 : 1500

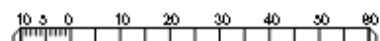


管路台帳詳細図2

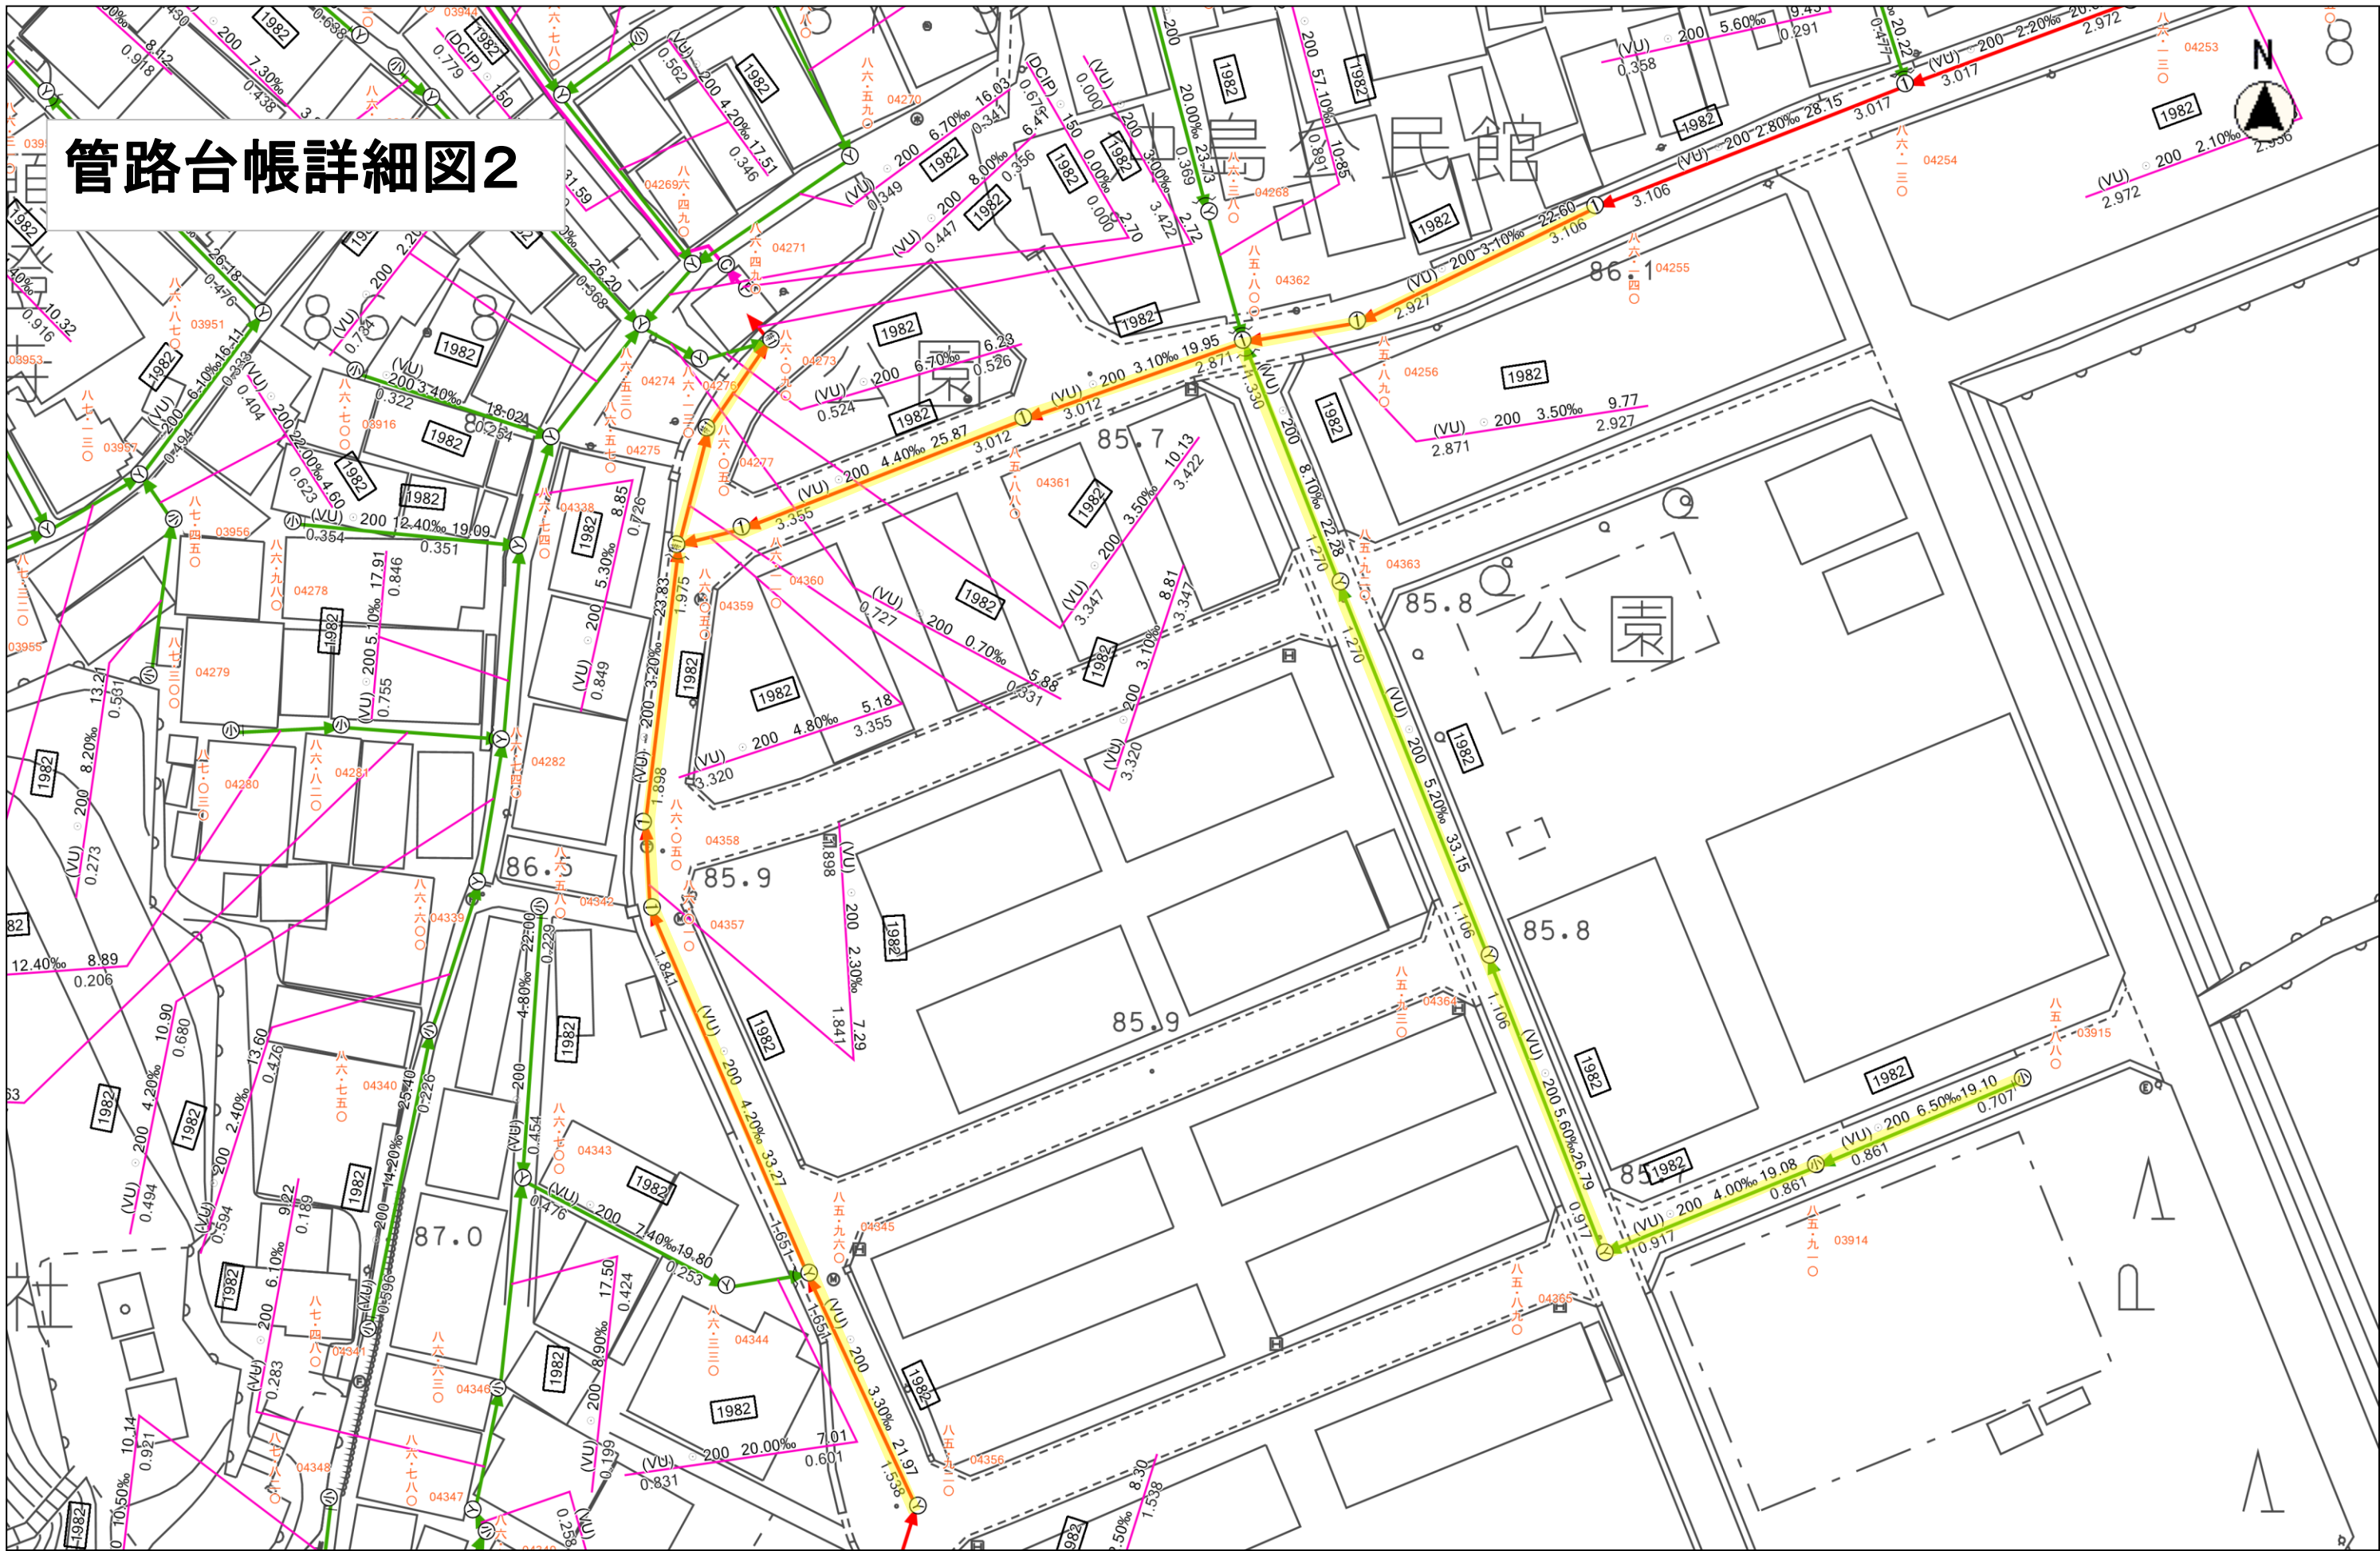

縮尺 1 : 500

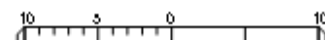

管路台帳詳細図3

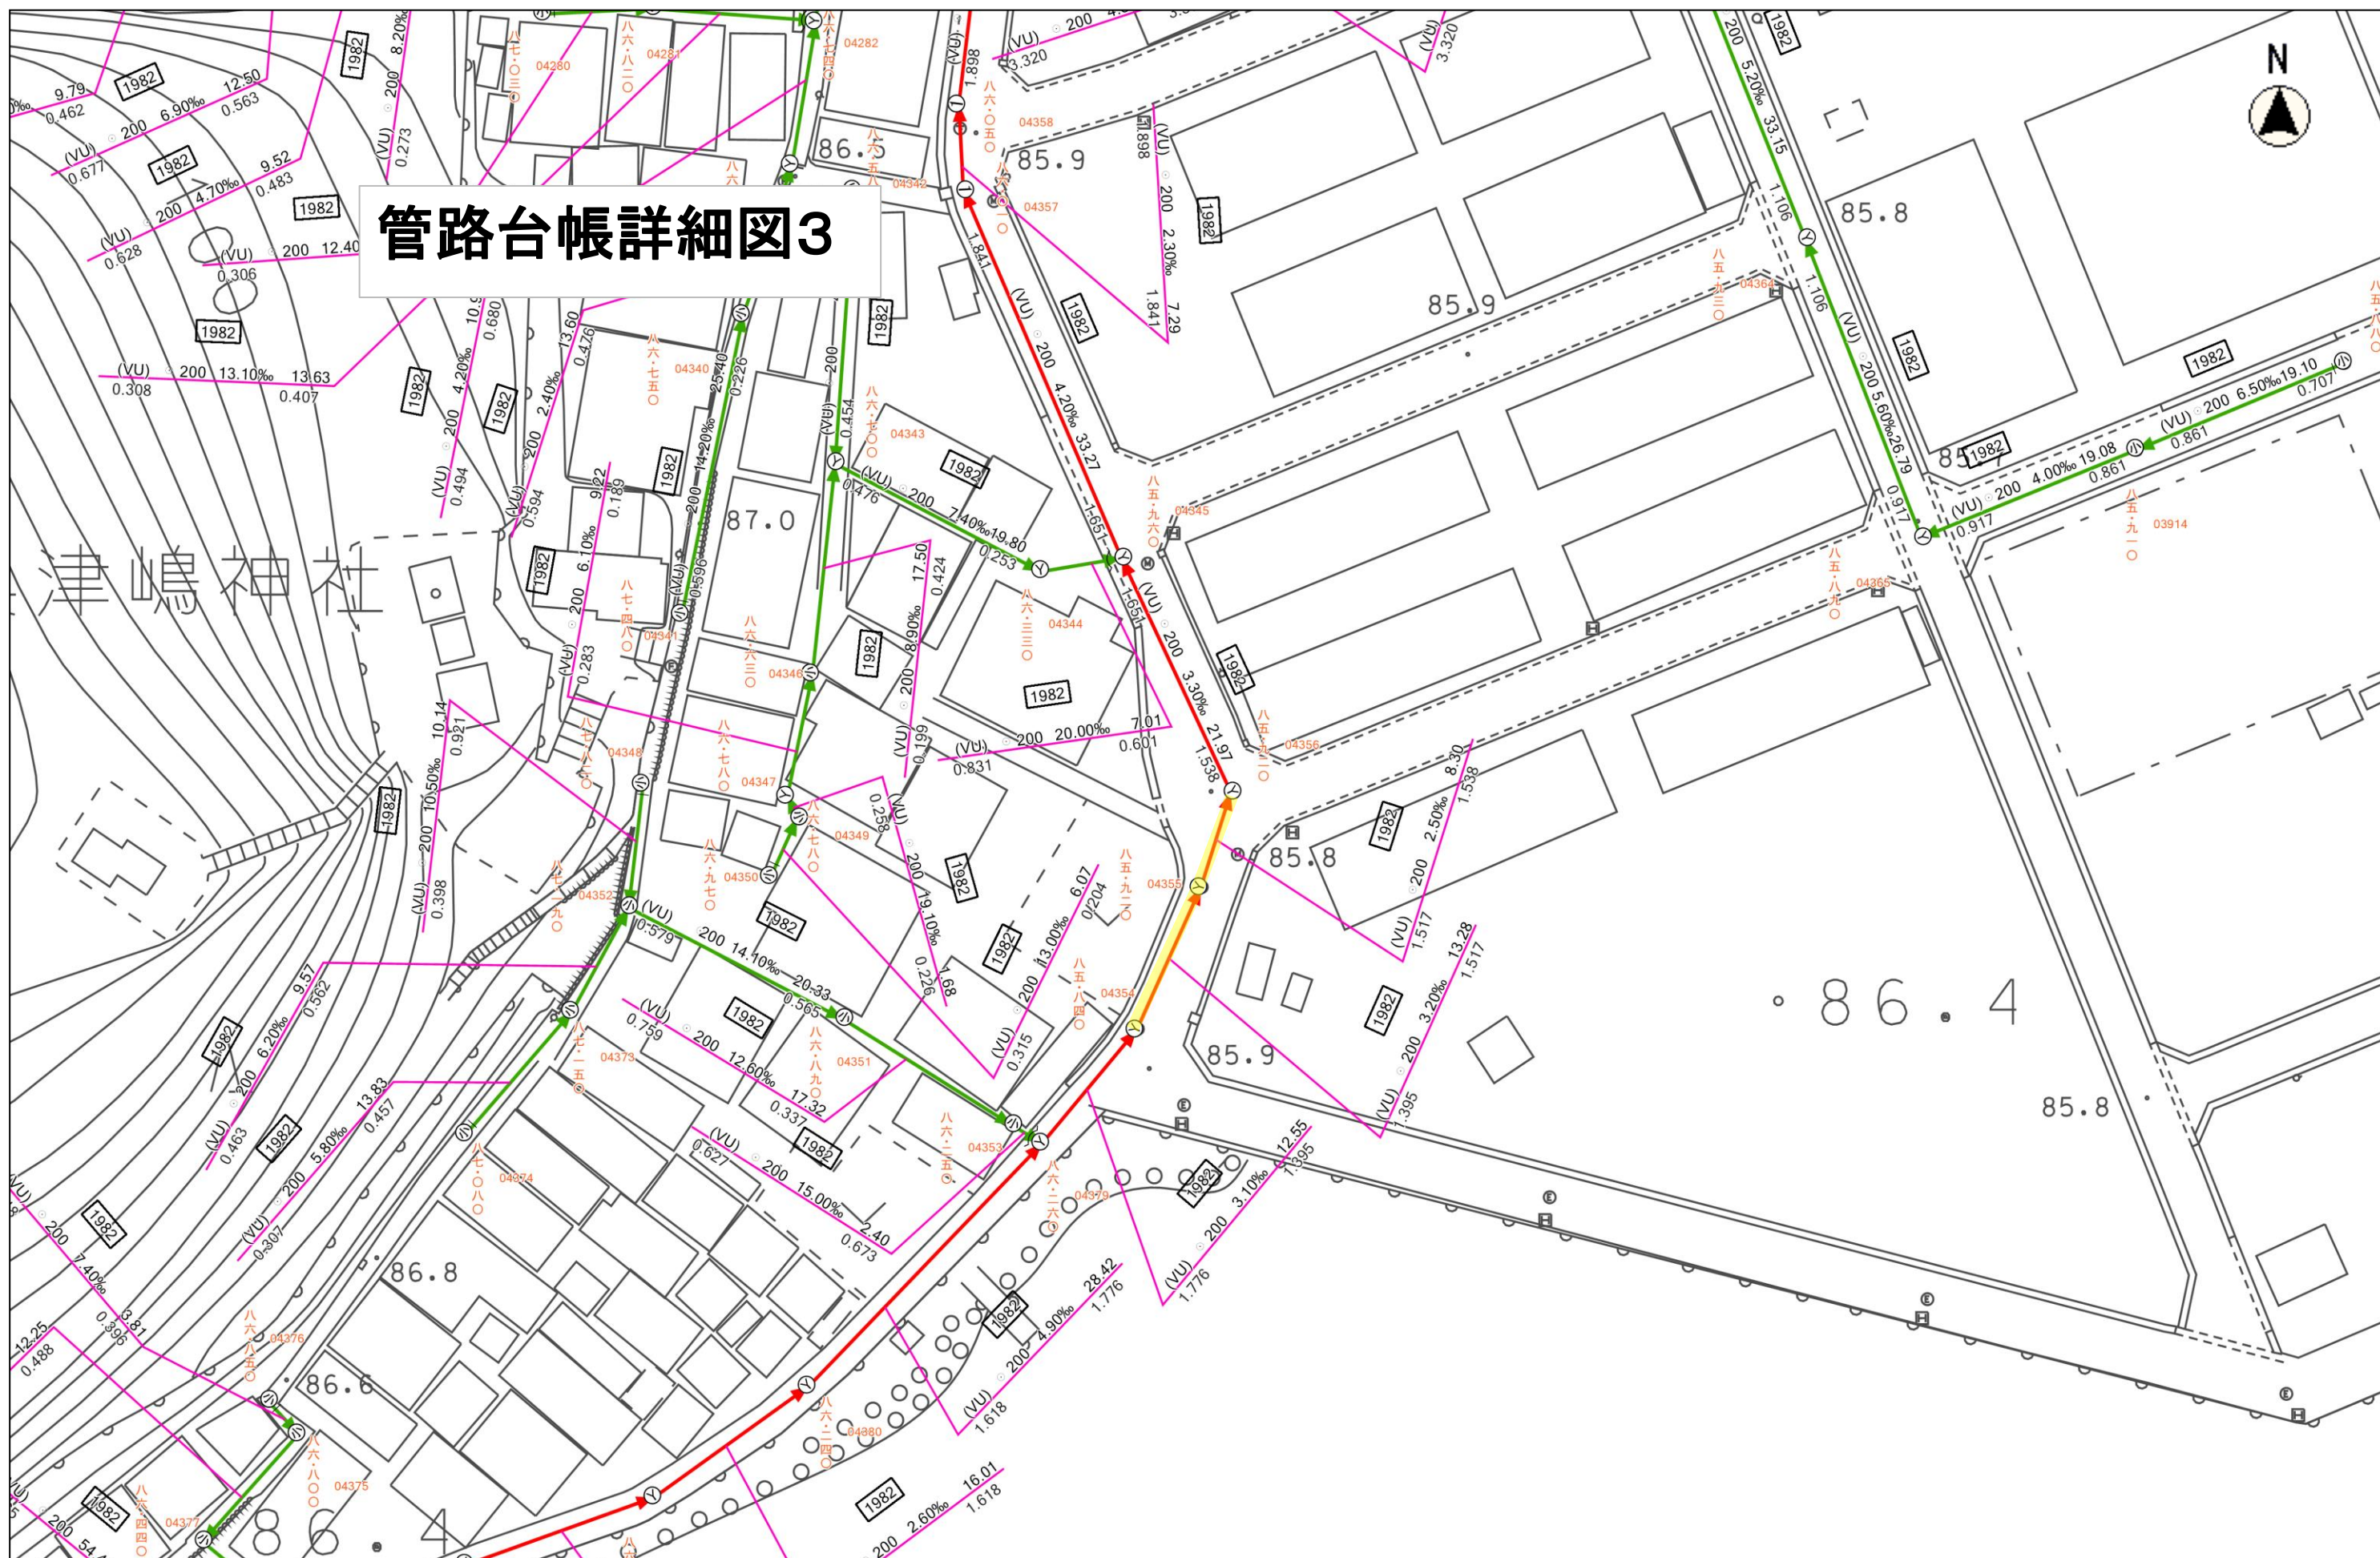

縮尺 1 : 500

